| ITEM NO. | PART NUMBER | QTY |
|---|---|---|
| 1 | C-42-CPS-B | 1 |
| 2 | C-42-CPS-L | 1 |
| 3 | C-42-CPS-S | 2 |
| 4 | C-42-CPS-T | 1 |

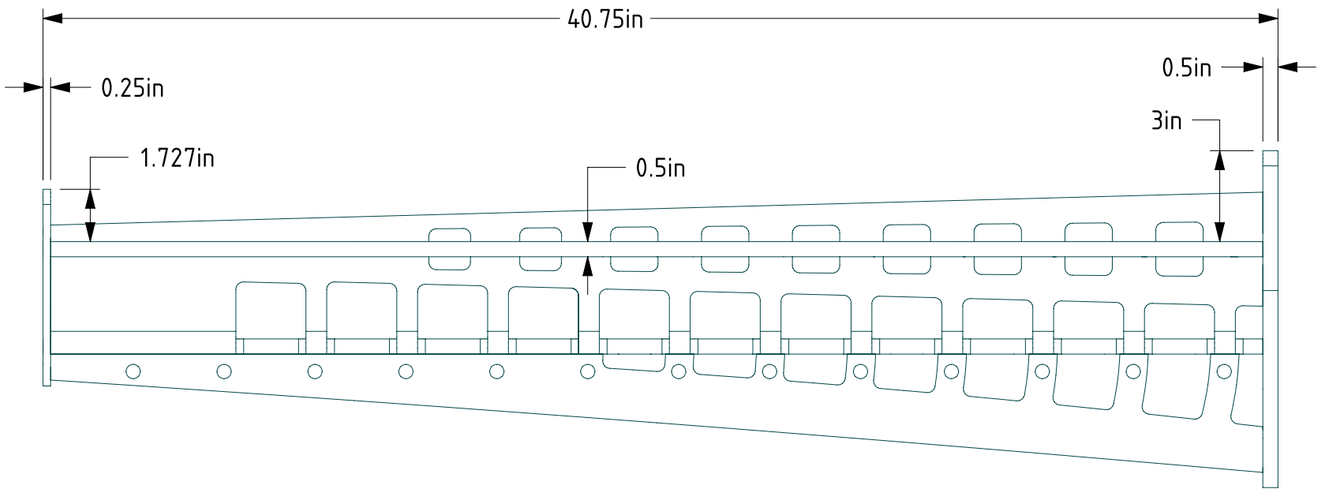


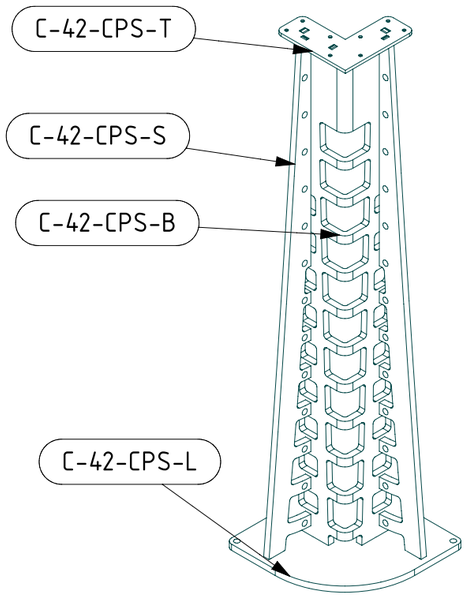


SCALE 1:10

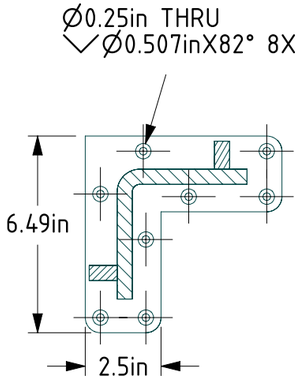


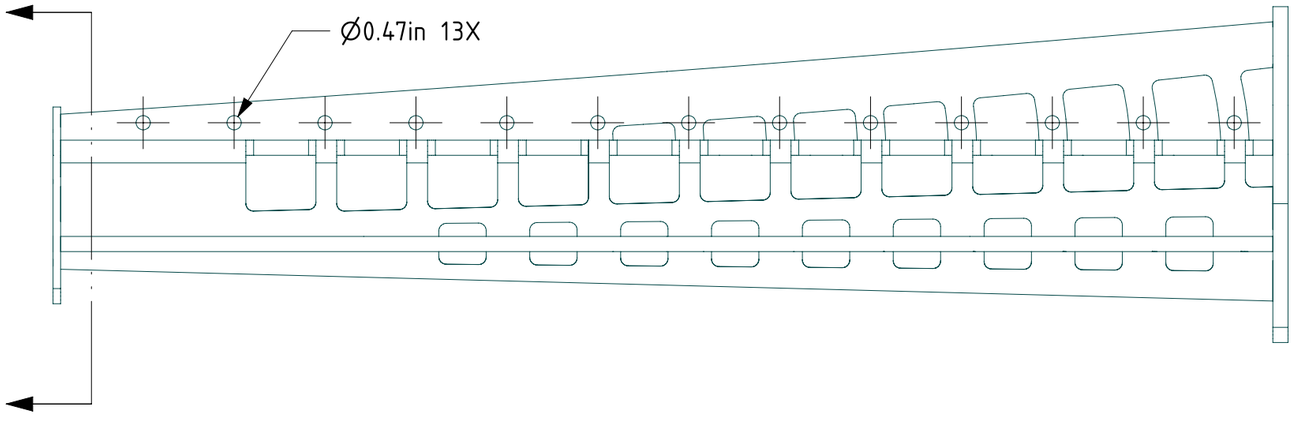


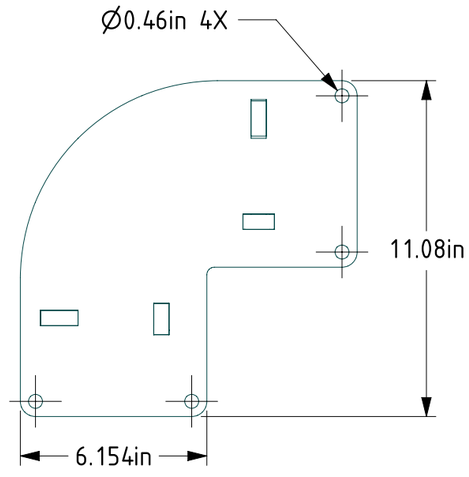


NOTES:
STANDARD MATERIAL & FINISH:
- A-36 STEEL POWDER COATED

ADDITIONAL MATERIAL OPTIONS:
- A-36 STEEL GALVINIZED
- TYPE 304 STAINLESS STEEL
- TYPE 316 STAINLESS STEEL

MATERIAL: SEE NOTE
FINISH: SEE NOTE
COLOR:
LOCATION:
QUANTITY:

KEUKA STUDIOS
FINE ARCHITECTURAL METAL WORK
1011 Rush Henrietta Townline Road
Rush, NY 14543
P 1-855-454-5678
F 585-487-6150
www.keuka-studios.com

PROJECT: C-42-CPS
PART: C-42-CPS
DRAWN BY: JT
DATE: 12/8/14
REVISION:
SCALE: 1:5
SIZE: B
SHEET: 1 OF: 1

COPYRIGHT © 2014 BY KEUKA STUDIOS INC. ALL RIGHTS RESERVED THESE DOCUMENTS ARE THE PROPERTY OF KEUKA STUDIOS INC. NO DISTRIBUTION IS PERMITTED WITHOUT WRITTEN APPROVAL FROM KEUKA STUDIOS INC.